TYPICAL ACCESS CROSSING DETAIL (DO NOT SCALE)

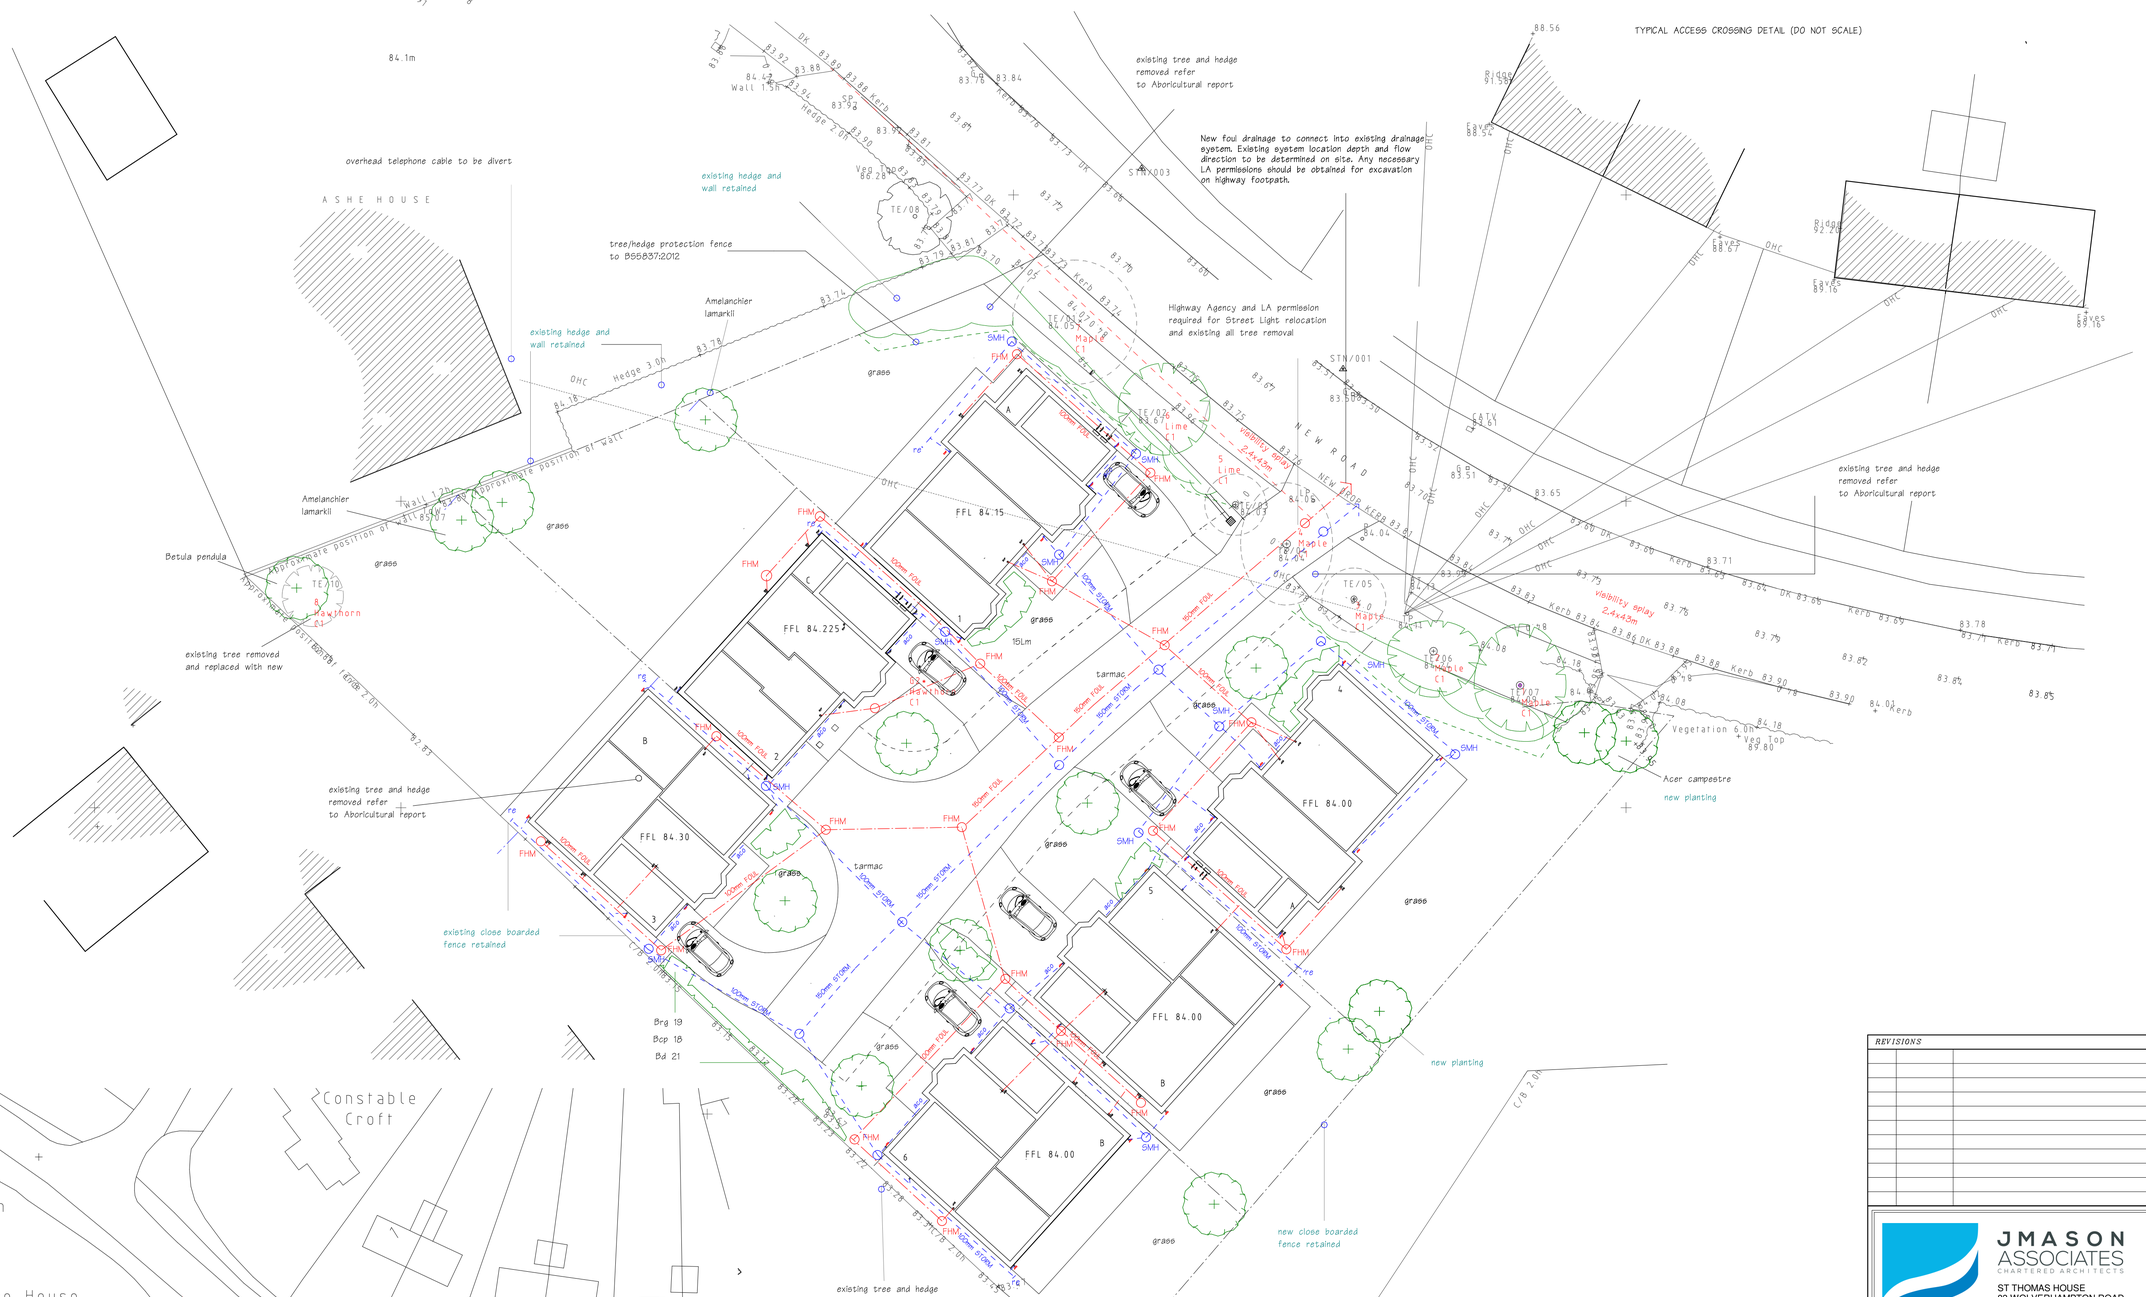

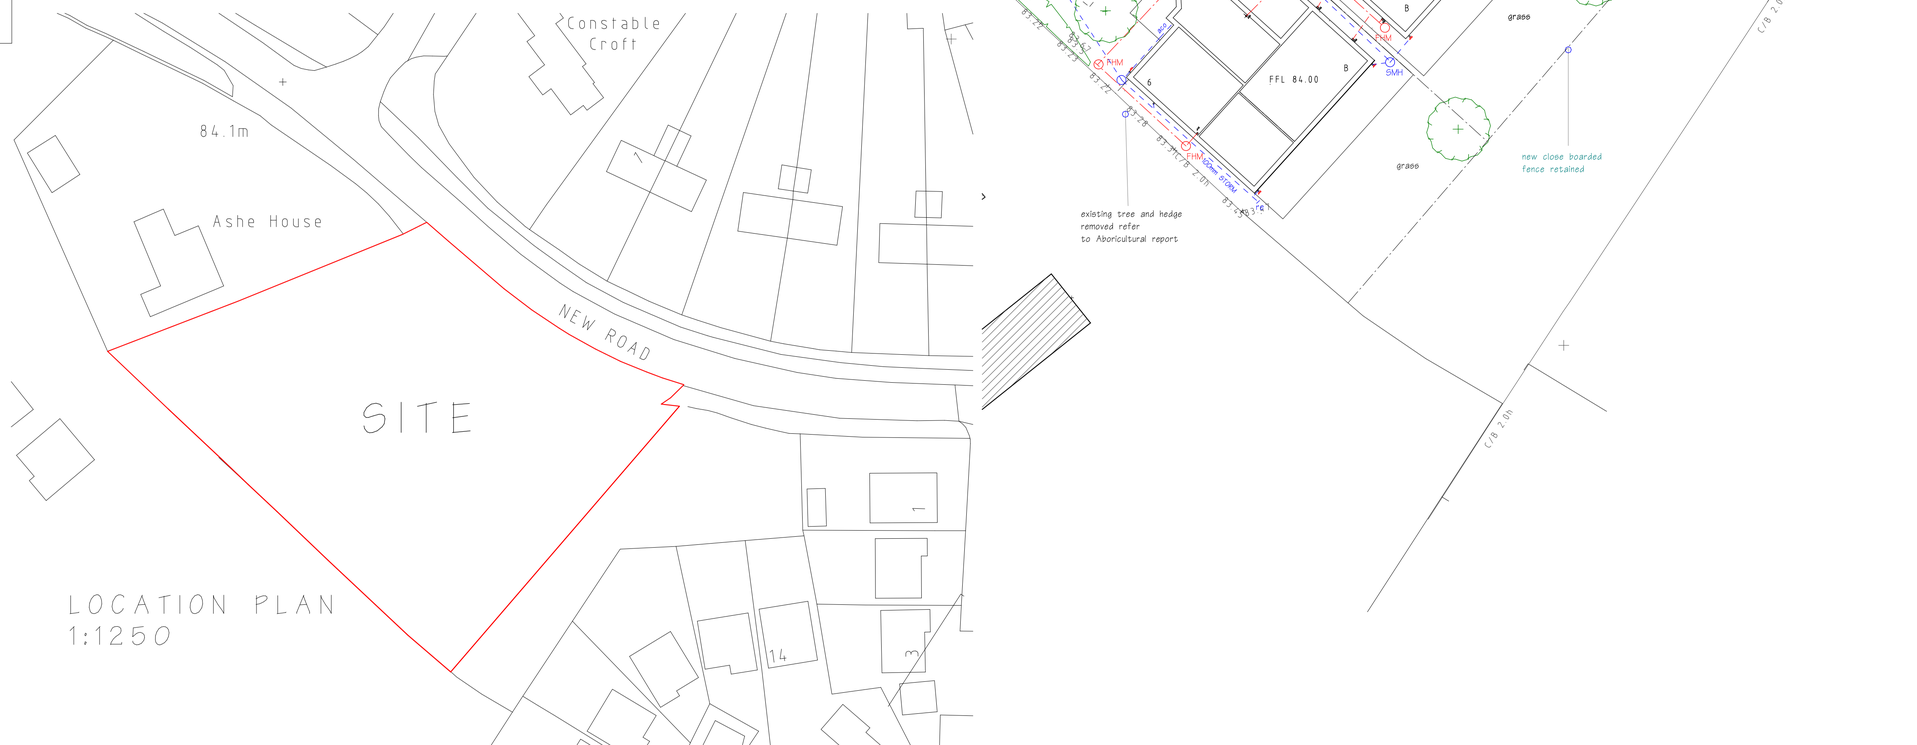

REVISIONS

JMASON ASSOCIATES
CHARTERED ARCHITECTS
ST THOMAS HOUSE
83 WOLVERHAMPTON ROAD
CANNOCK, STAFFS, WS11 1AR
T: 01543 467788 F: 01543 467755
e: enquiry@jmasonassociates.co.uk
w: www.jmasonassociates.com

CLIENT

William Tyler Developments

PROJECT

Residential Development
New Road
Hixon

DRAWING

DRAINAGE LAYOUT

SCALE	DATE	DRAWING NO.
1:200@A1	27-07-16	1925-05A

The copyright of this drawing is vested in the Architect. It must not be copied or reproduced without consent.

Figured dimensions to beused in preference to scaled and all dimensions must be checked on site by the Contractor.